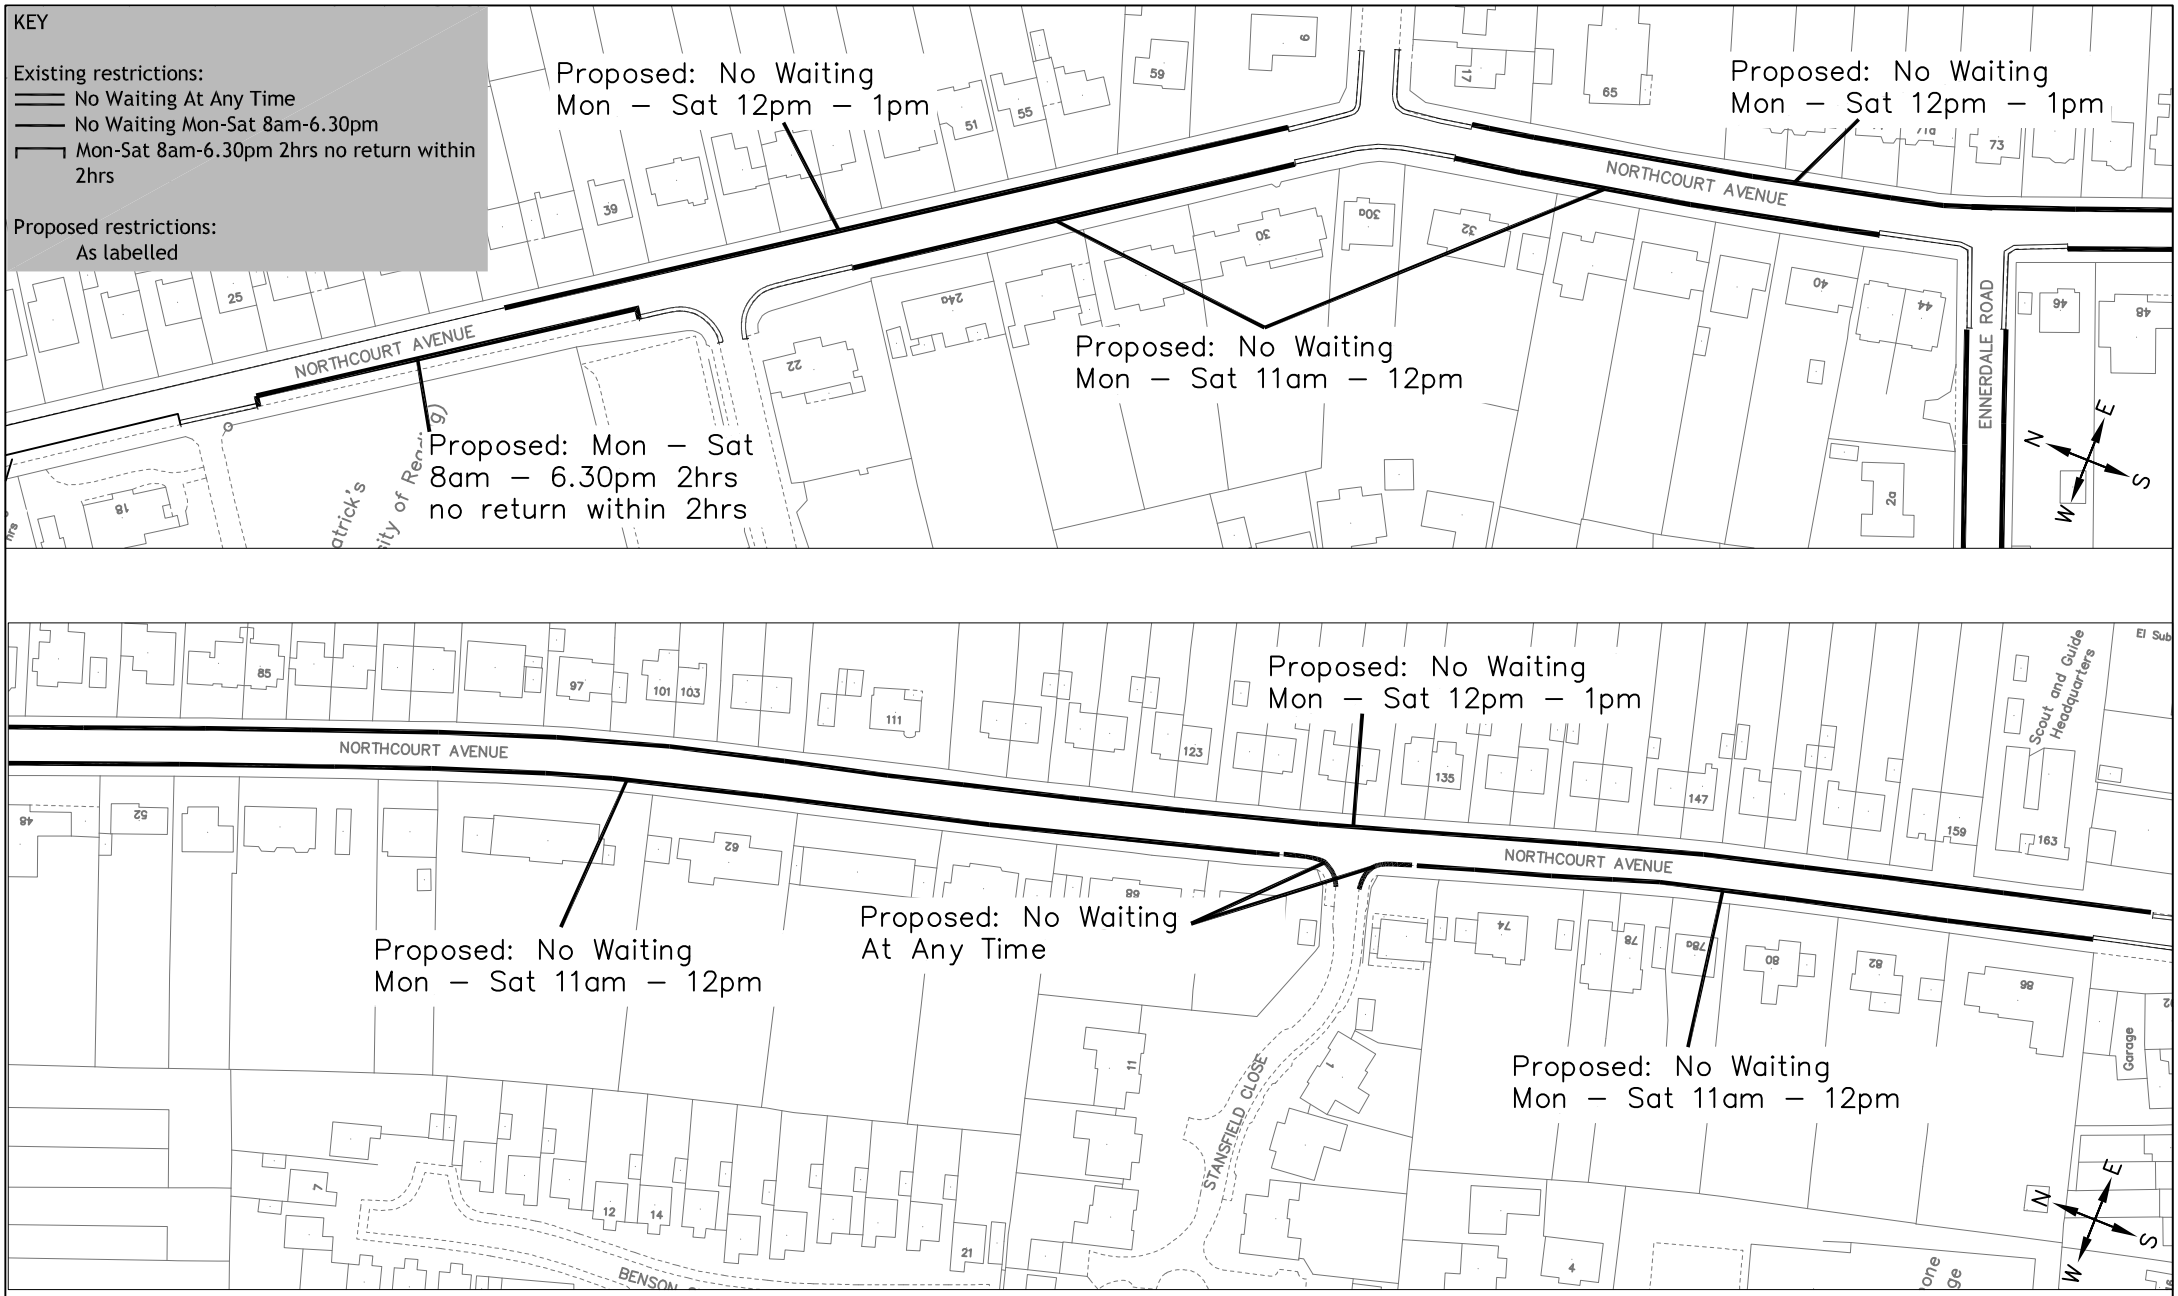

Crown copyright and database rights 2013 Ordnance Survey 100019672

Reading Borough Council
Working better with you

Transportation & Streetcare Services
Civic Centre
Bridge Street
Reading
RG1 2LU

Project: WAITING RESTRICTION REVIEW 2017B	Scale: N.T.S	Drawn: JT	
	Date: NOV 17	Checked: JC	
		Approved: JP	
Drawing: NORTHCOURT AVENUE	Drawing No.: CH2_Northcourt Avenue		